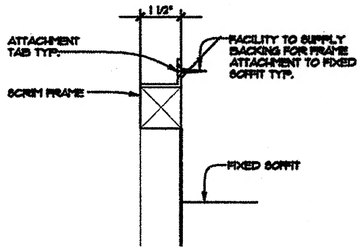

DETAIL: SECTION SCRIM FRAME 4

SCALE: 6" = 1'-0" D-2-01 | D-2-04

NOTE:
FOR INFORMATION CONCERNING THE INTERFACE OF SCRIM PANELS WITH THE FACILITY, REFER TO DETAILS ON SHEET 6A-6.02.4 OF THE FACILITY DRAWINGS

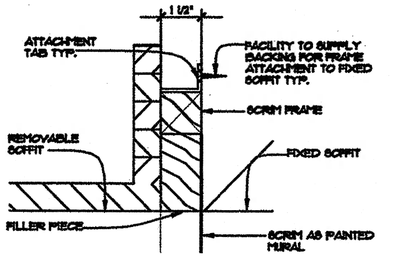

DETAIL: SECTION SCRIM FRAME 3

SCALE: 6" = 1'-0" D-2-01 | D-2-04

NOTE:
FOR INFORMATION CONCERNING THE INTERFACE OF SCRIM PANELS WITH THE FACILITY, REFER TO DETAILS ON SHEET 6A-6.02.4 OF THE FACILITY DRAWINGS

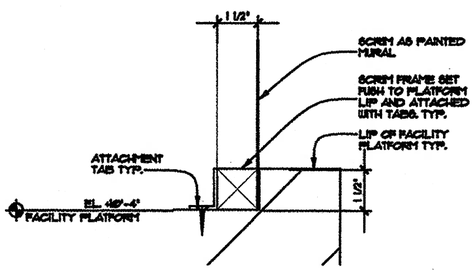

DETAIL: SECTION SCRIM FRAME 2

SCALE: 6" = 1'-0" D-2-01 | D-2-04

NOTE:
FOR INFORMATION CONCERNING THE INTERFACE OF SCRIM PANELS WITH THE FACILITY, REFER TO DETAILS ON SHEET 6A-6.02.4 OF THE FACILITY DRAWINGS

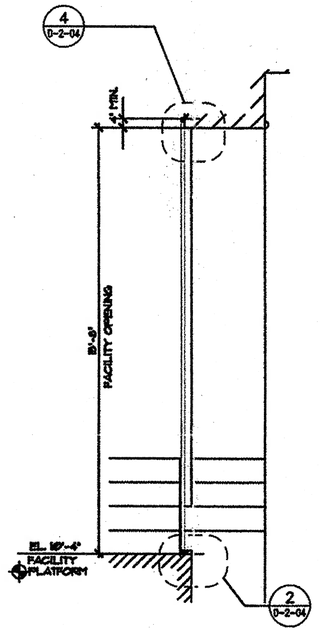

DETAIL: SCRIM D

SCALE: 1/2" = 1'-0" D-2-04

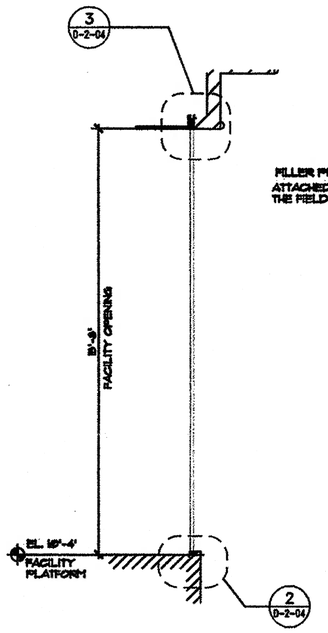

DETAIL: SCRIM C

SCALE: 1/2" = 1'-0" D-2-04

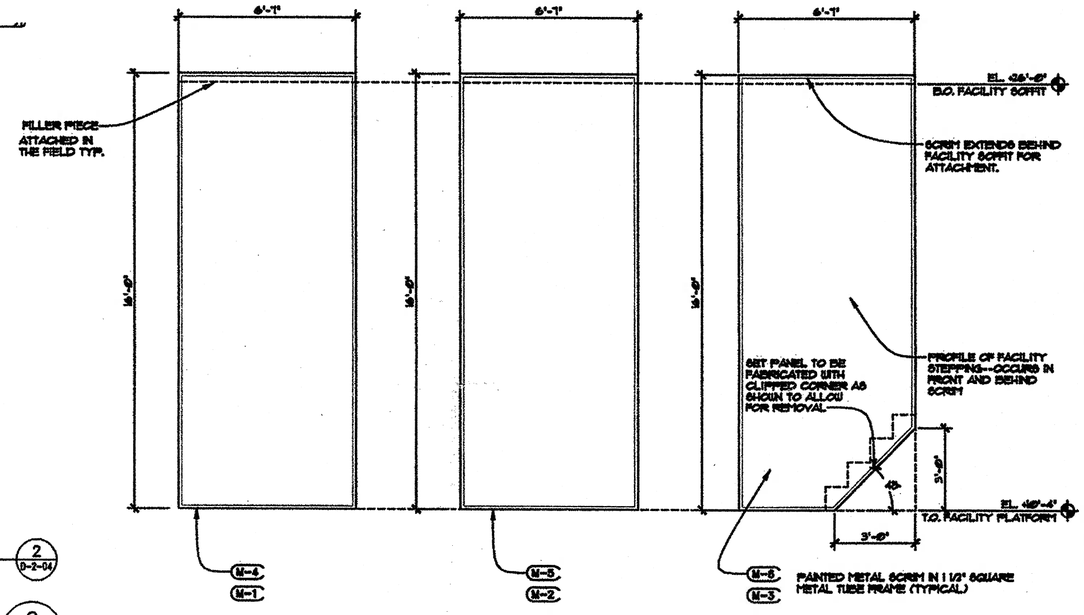

DETAIL ELEVATION SCENE 2 MURALS 4,5,6 (REVERSE AND REPEAT FOR MURALS 1,2,3)

SCALE: 1/2" = 1'-0" B D-2-04 | D-2-04

NOTE:
FOR INFORMATION CONCERNING THE INTERFACE OF SCRIM PANELS WITH THE FACILITY, REFER TO DETAILS ON SHEET 6A-6.02.4 OF THE FACILITY DRAWINGS

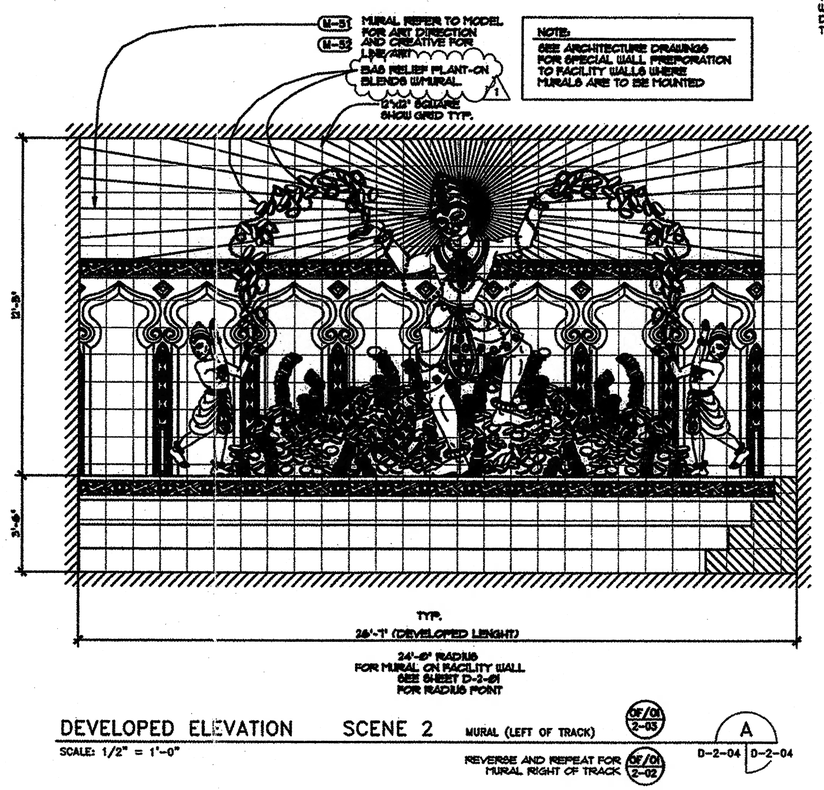

DEVELOPED ELEVATION SCENE 2 MURAL (LEFT OF TRACK) 01/01 2-03 A

SCALE: 1/2" = 1'-0" REVERSE AND REPEAT FOR MURAL RIGHT OF TRACK 01/01 2-02 D-2-04 | D-2-04

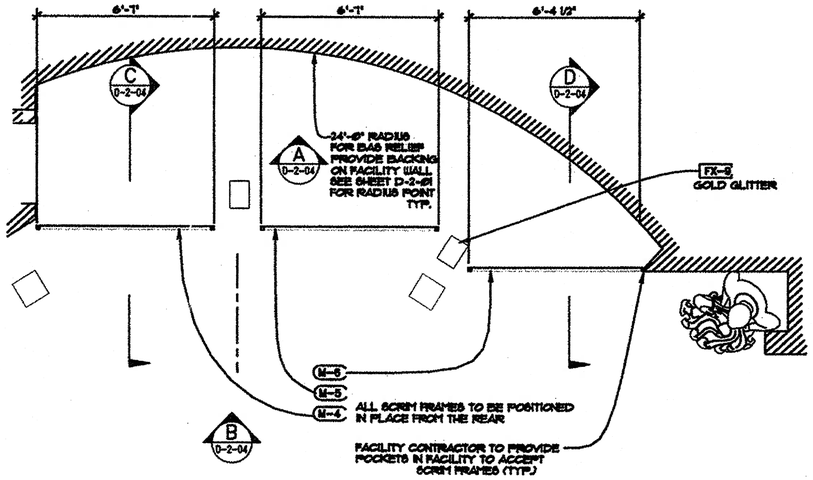

DETAIL: PLAN SCENE 2 SCRIM MURALS 4,5,6 REVERSE AND REPEAT FOR MURALS 1,2,3 1 D-2-01 | D-2-04

SCALE: 1/2" = 1'-0"

GENERAL NOTES:

- SHOW SET DRAWINGS SERVE AS A COORDINATION TOOL DESCRIBING THE FORM AND DESIGN OF THE SHOW. FINAL FINISH AND CHARACTER IS DETERMINED BY THE ART DIRECTOR.
- REFER TO MODEL AND ILLUSTRATIONS FOR GENERAL ART DIRECTION AND INTENT (CHARACTER AND THEMING).
- REFER TO FACILITY DRAWINGS FOR CURRENT STRUCTURAL AND ARCHITECTURAL INFORMATION.

NO.	DATE	DESCRIPTION OF REVISIONS
1	12/10/93	BAS RELIEF ON CURVED WALL
2	12/10/93	FACILITY COMPLETION PACKAGE
3	9/24/93	95% RELEASE FOR PRODUCTION

NOTICES:
ALL IN THIS DRAWING INCORPORATE PROPRIETARY RIGHTS OF WALT DISNEY IMAGINEERING, 1401 FLOWER STREET, GLENDALE, CALIFORNIA 91221. REPRODUCTION OR USE OF THESE DRAWINGS AND ANY OBJECTS THAT IT SHALL NOT BE DUPLICATED, IN WHOLE OR IN PART, WITHOUT THE WRITTEN CONSENT OF WED, AND ANY INFRINGER TO BE PROSECUTED TO THE FULLEST EXTENT OF THE LAW.

CONTRACTOR SHALL VERIFY ALL CONDITIONS ON JOB SITE & NOTIFY THE PROJECT MANAGER OF ANY VARIATIONS FROM DIMENSIONS SHOWN ON THESE DRAWINGS BEFORE PROCEEDING WITH ANY CONSTRUCTION.

KEY PERSONS AND APPROVALS

PROJECT MANAGER: DAVID TODD	DESIGN MANAGER: DON ROBERTS/DAN JUE		
PRODUCTION MANAGER: VAL USLE			
PRODUCTION COORDINATOR: SUSAN BONDS	APPROVED:	DATE: 8/12/93	SHEET NO.: D-2-04
PROJECT SUPERVISOR: DAVID BOMMISTER			

Walt Disney Imagineering
1401 Flower Street
Glendale, California 91221-5020
(818) 544-6500

PROJECT DESIGNED FOR:
Disneyland®
ANAHEIM, CALIFORNIA

PROJECT AREA: ADVENTURELAND
UNIT NAME: INDIANA JONES EXPEDITIONS
PHASE: CB
PROJECT CODE NUMBER:
SHEET TITLE: SCENE 2: ELEVATIONS, MURAL DETAILS
DRAWING NO.: D-2-04
REVISION NO.: △

NAME: P:\SHARED\INDY\AF\DD\WP\SC2\D-2-04.DWG DATE: DEC 13, 1993 TIME: 12:59 PM